


Detailed Elevation - Front
1:50

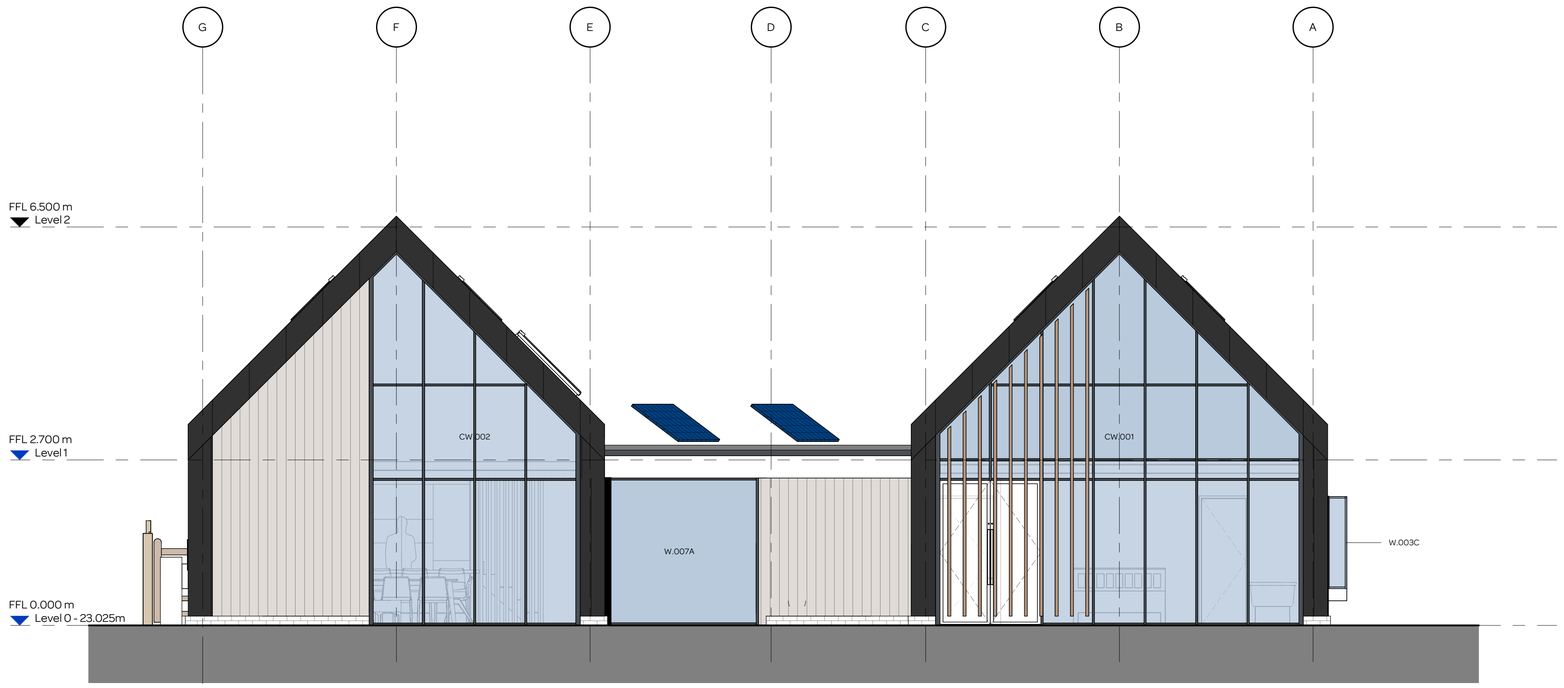

Detailed - Rear
1:50

FOR INFORMATION

inspiredSPACE architects

copyright of inspiredSPACE LLP

ENGLAND & WALES
CC381678
No. 62
ADAMS ROAD
PORTSMOUTH
PO1 5QG

www.iS-architects.co.uk
info@iS-architects.co.uk
07741184 463 / 07741 184 464 / 07741 184 466

Rev.	Date	Description