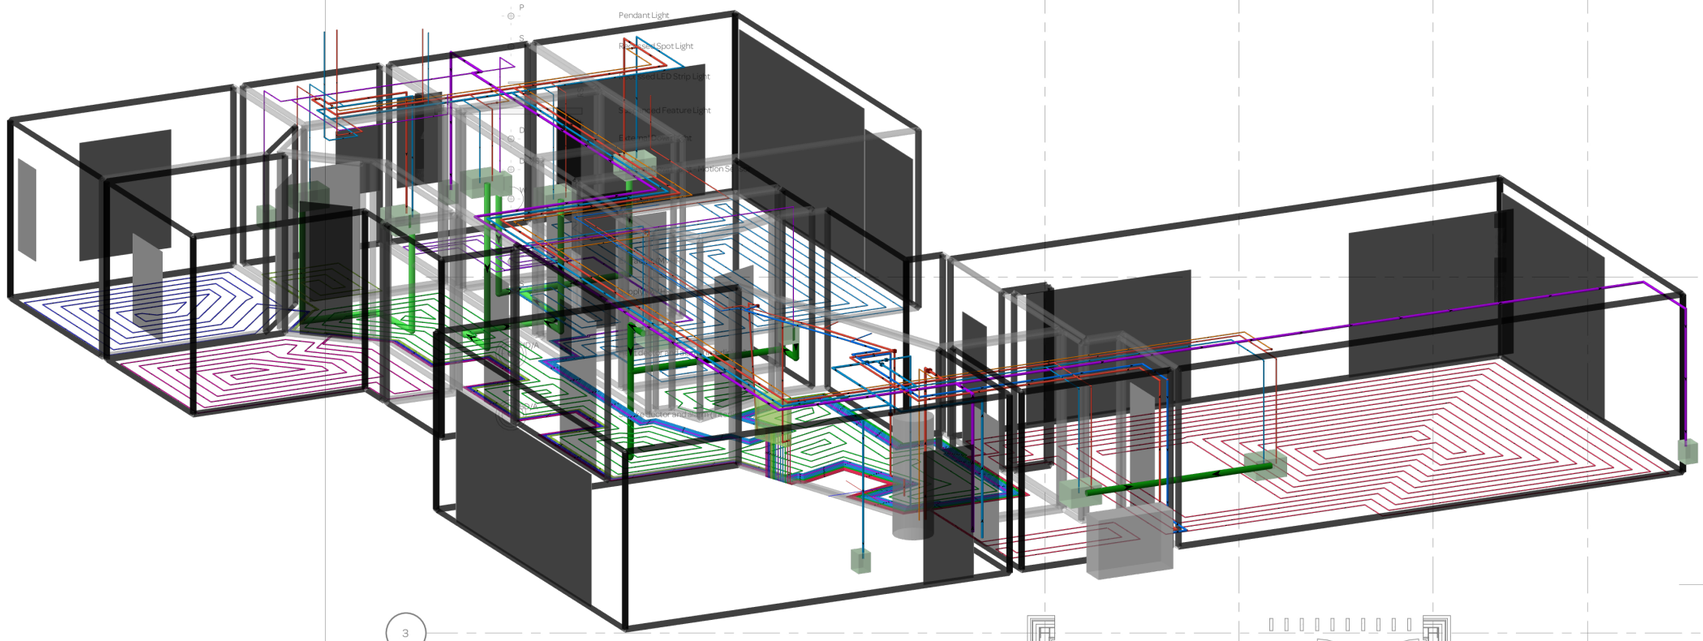


Building Total Area: 275.40 m²
Building Heat Loss: 9851.83 W (35.77 W/m²)
Floor Heat Loss: 7330.57 W

Designed using h2x